
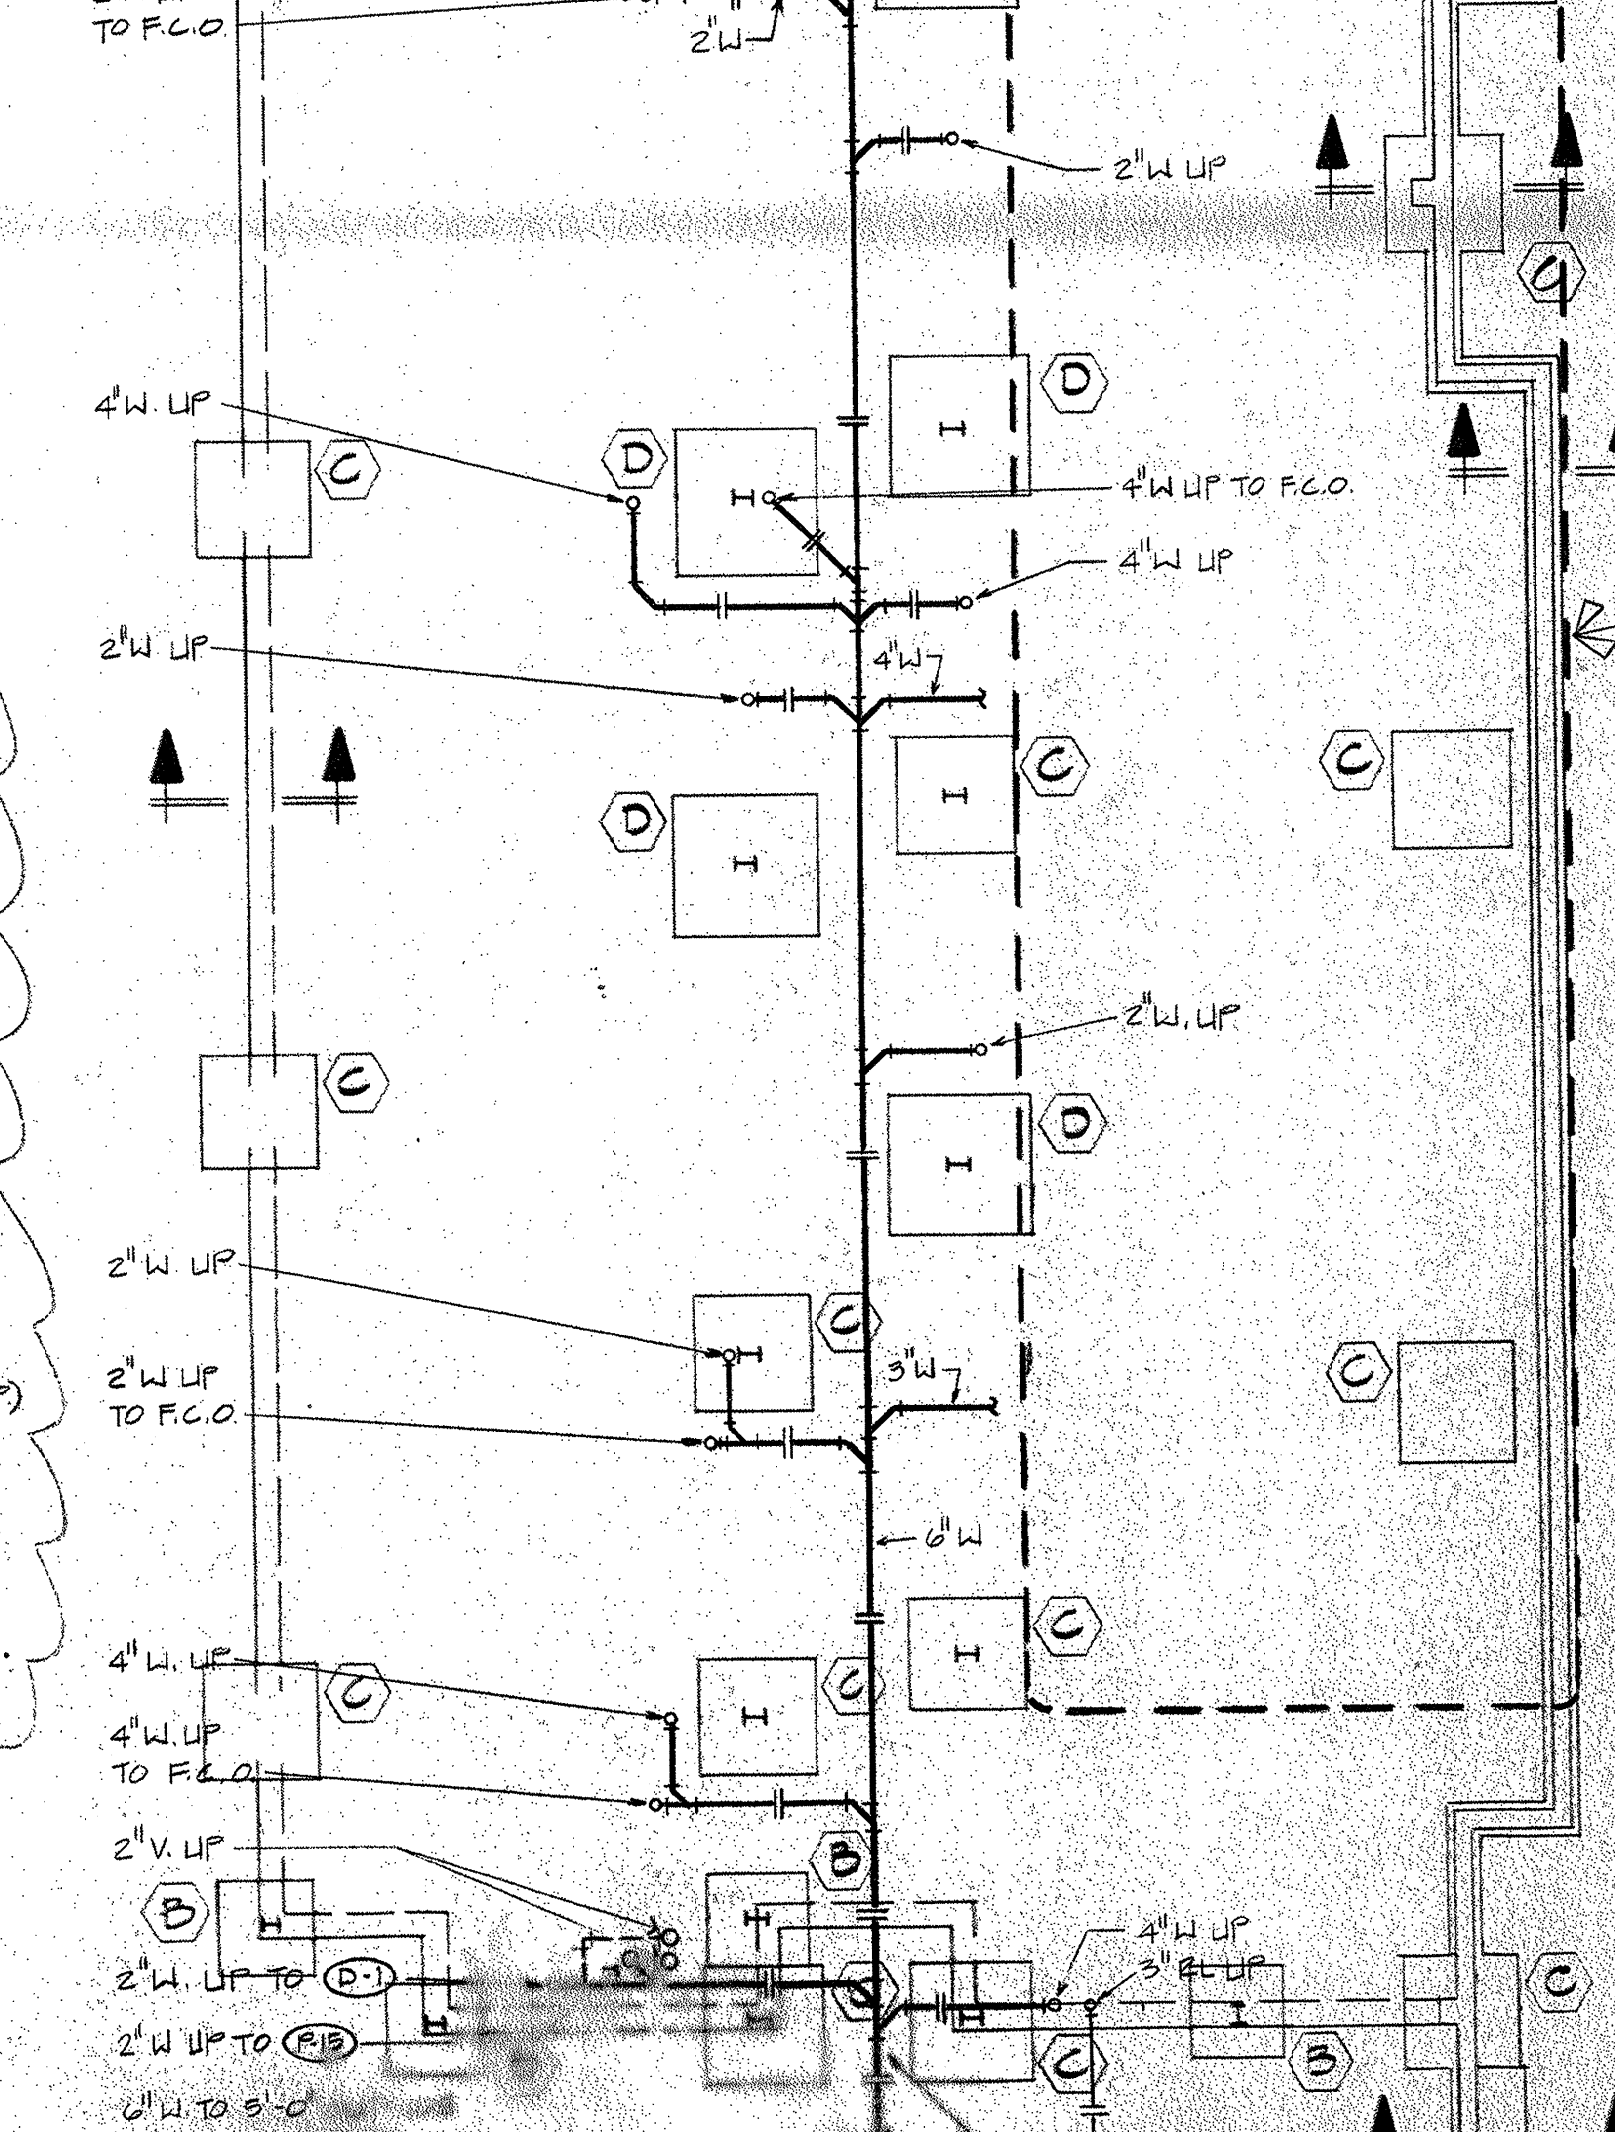
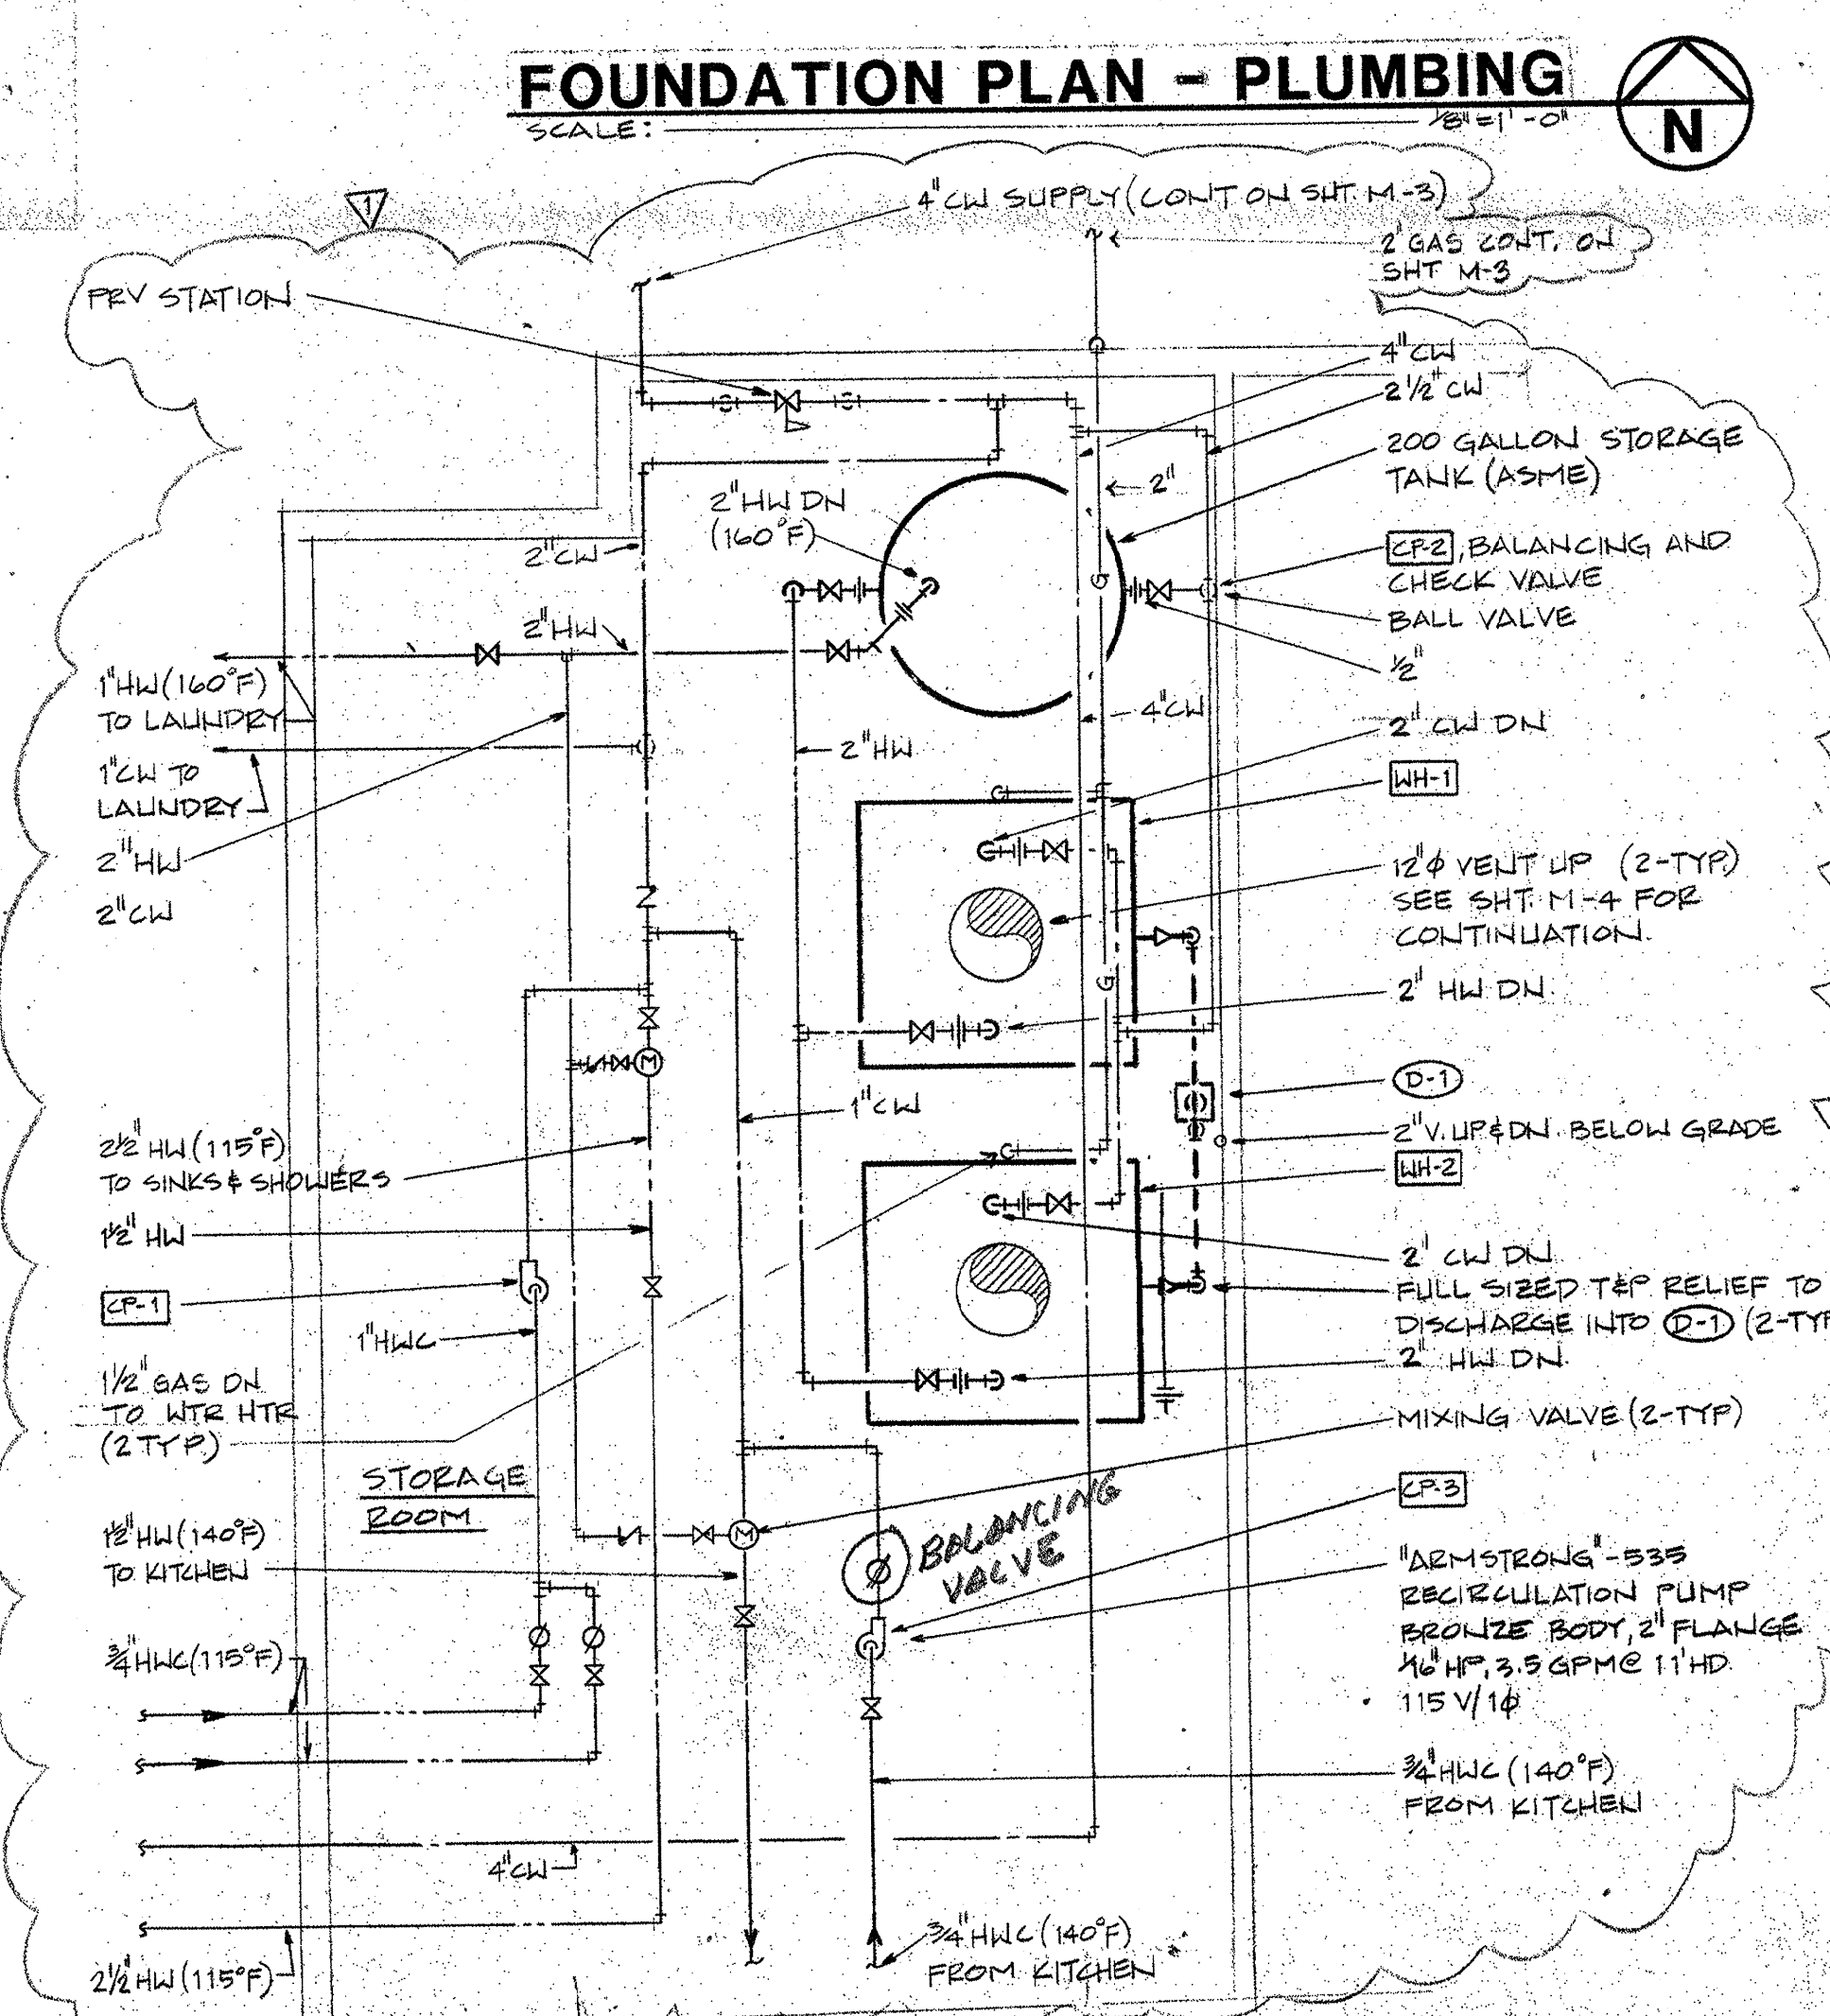
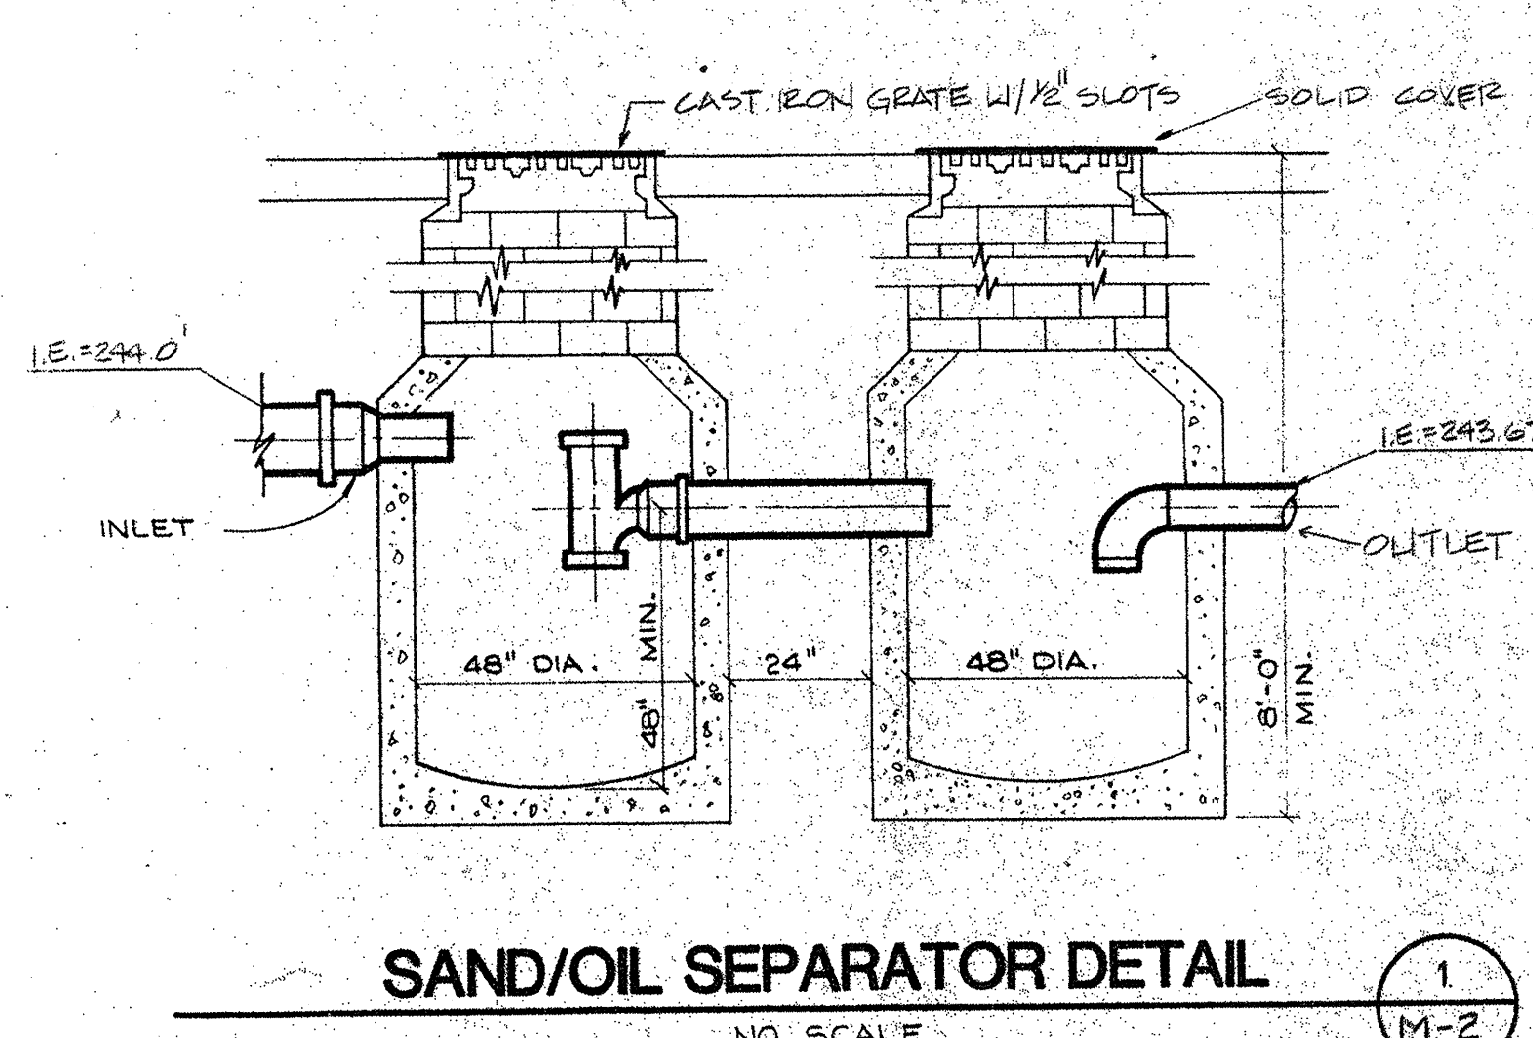
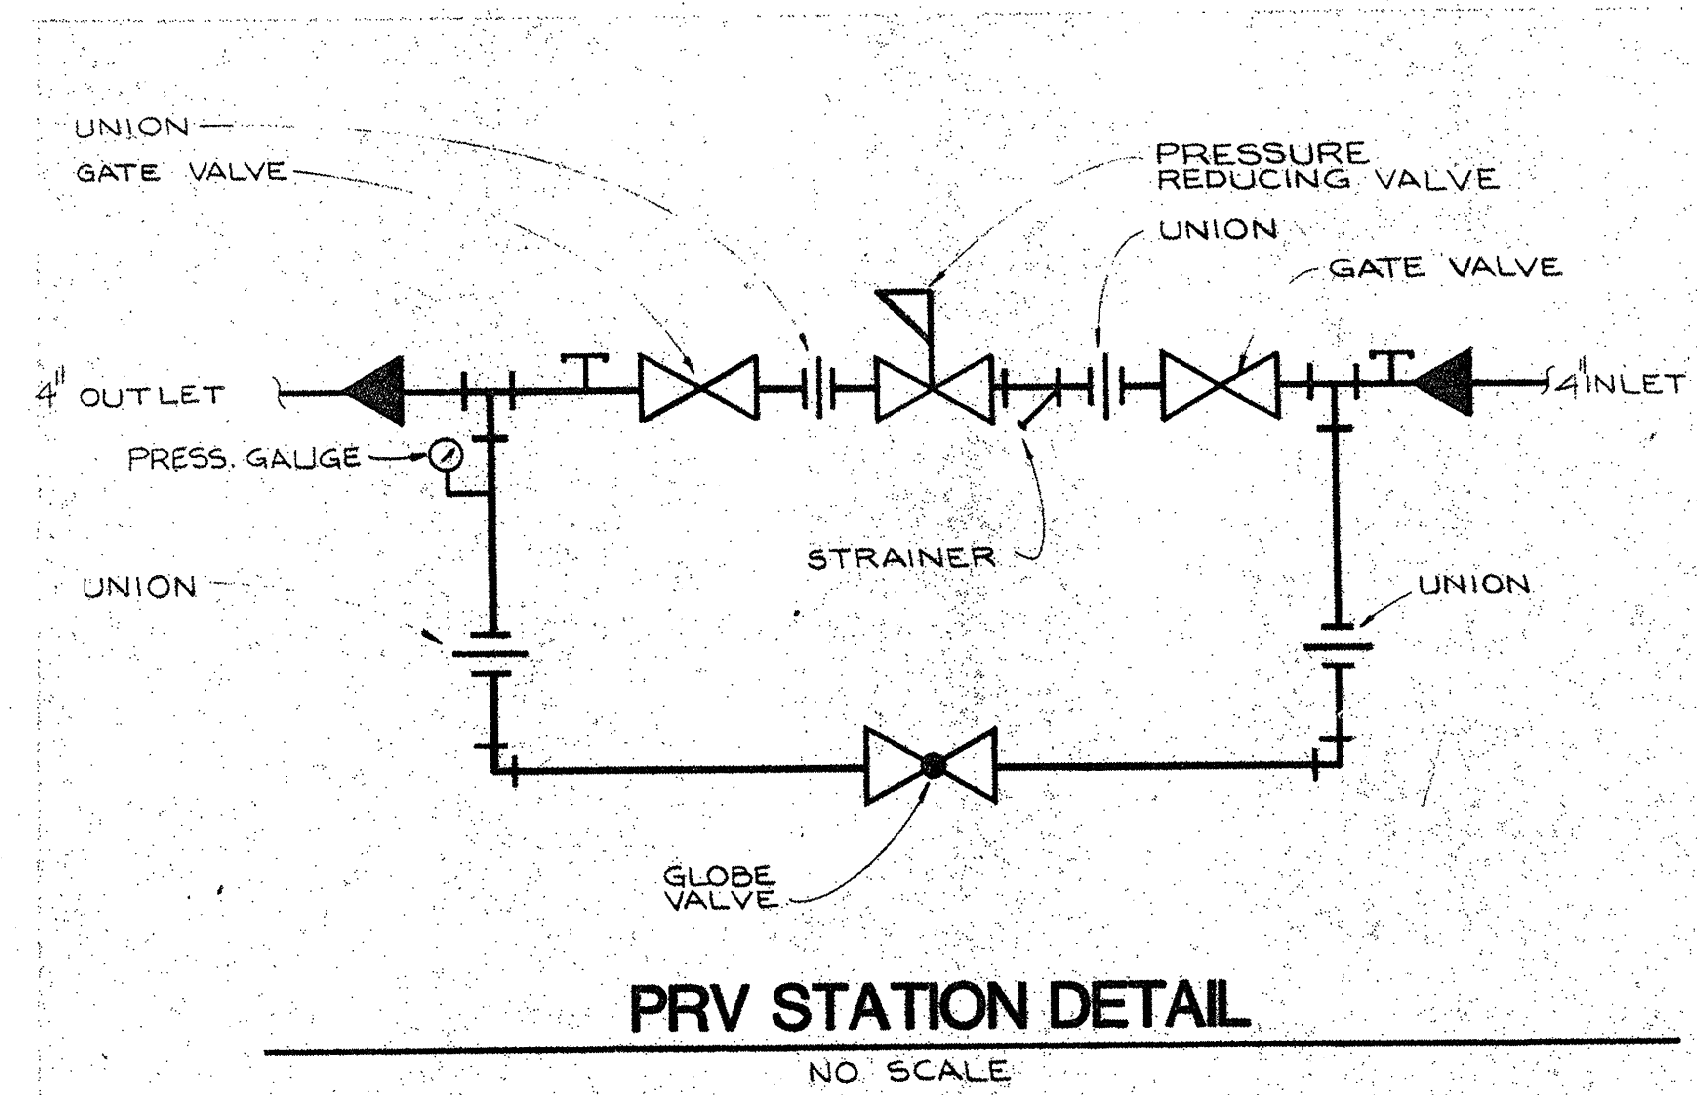


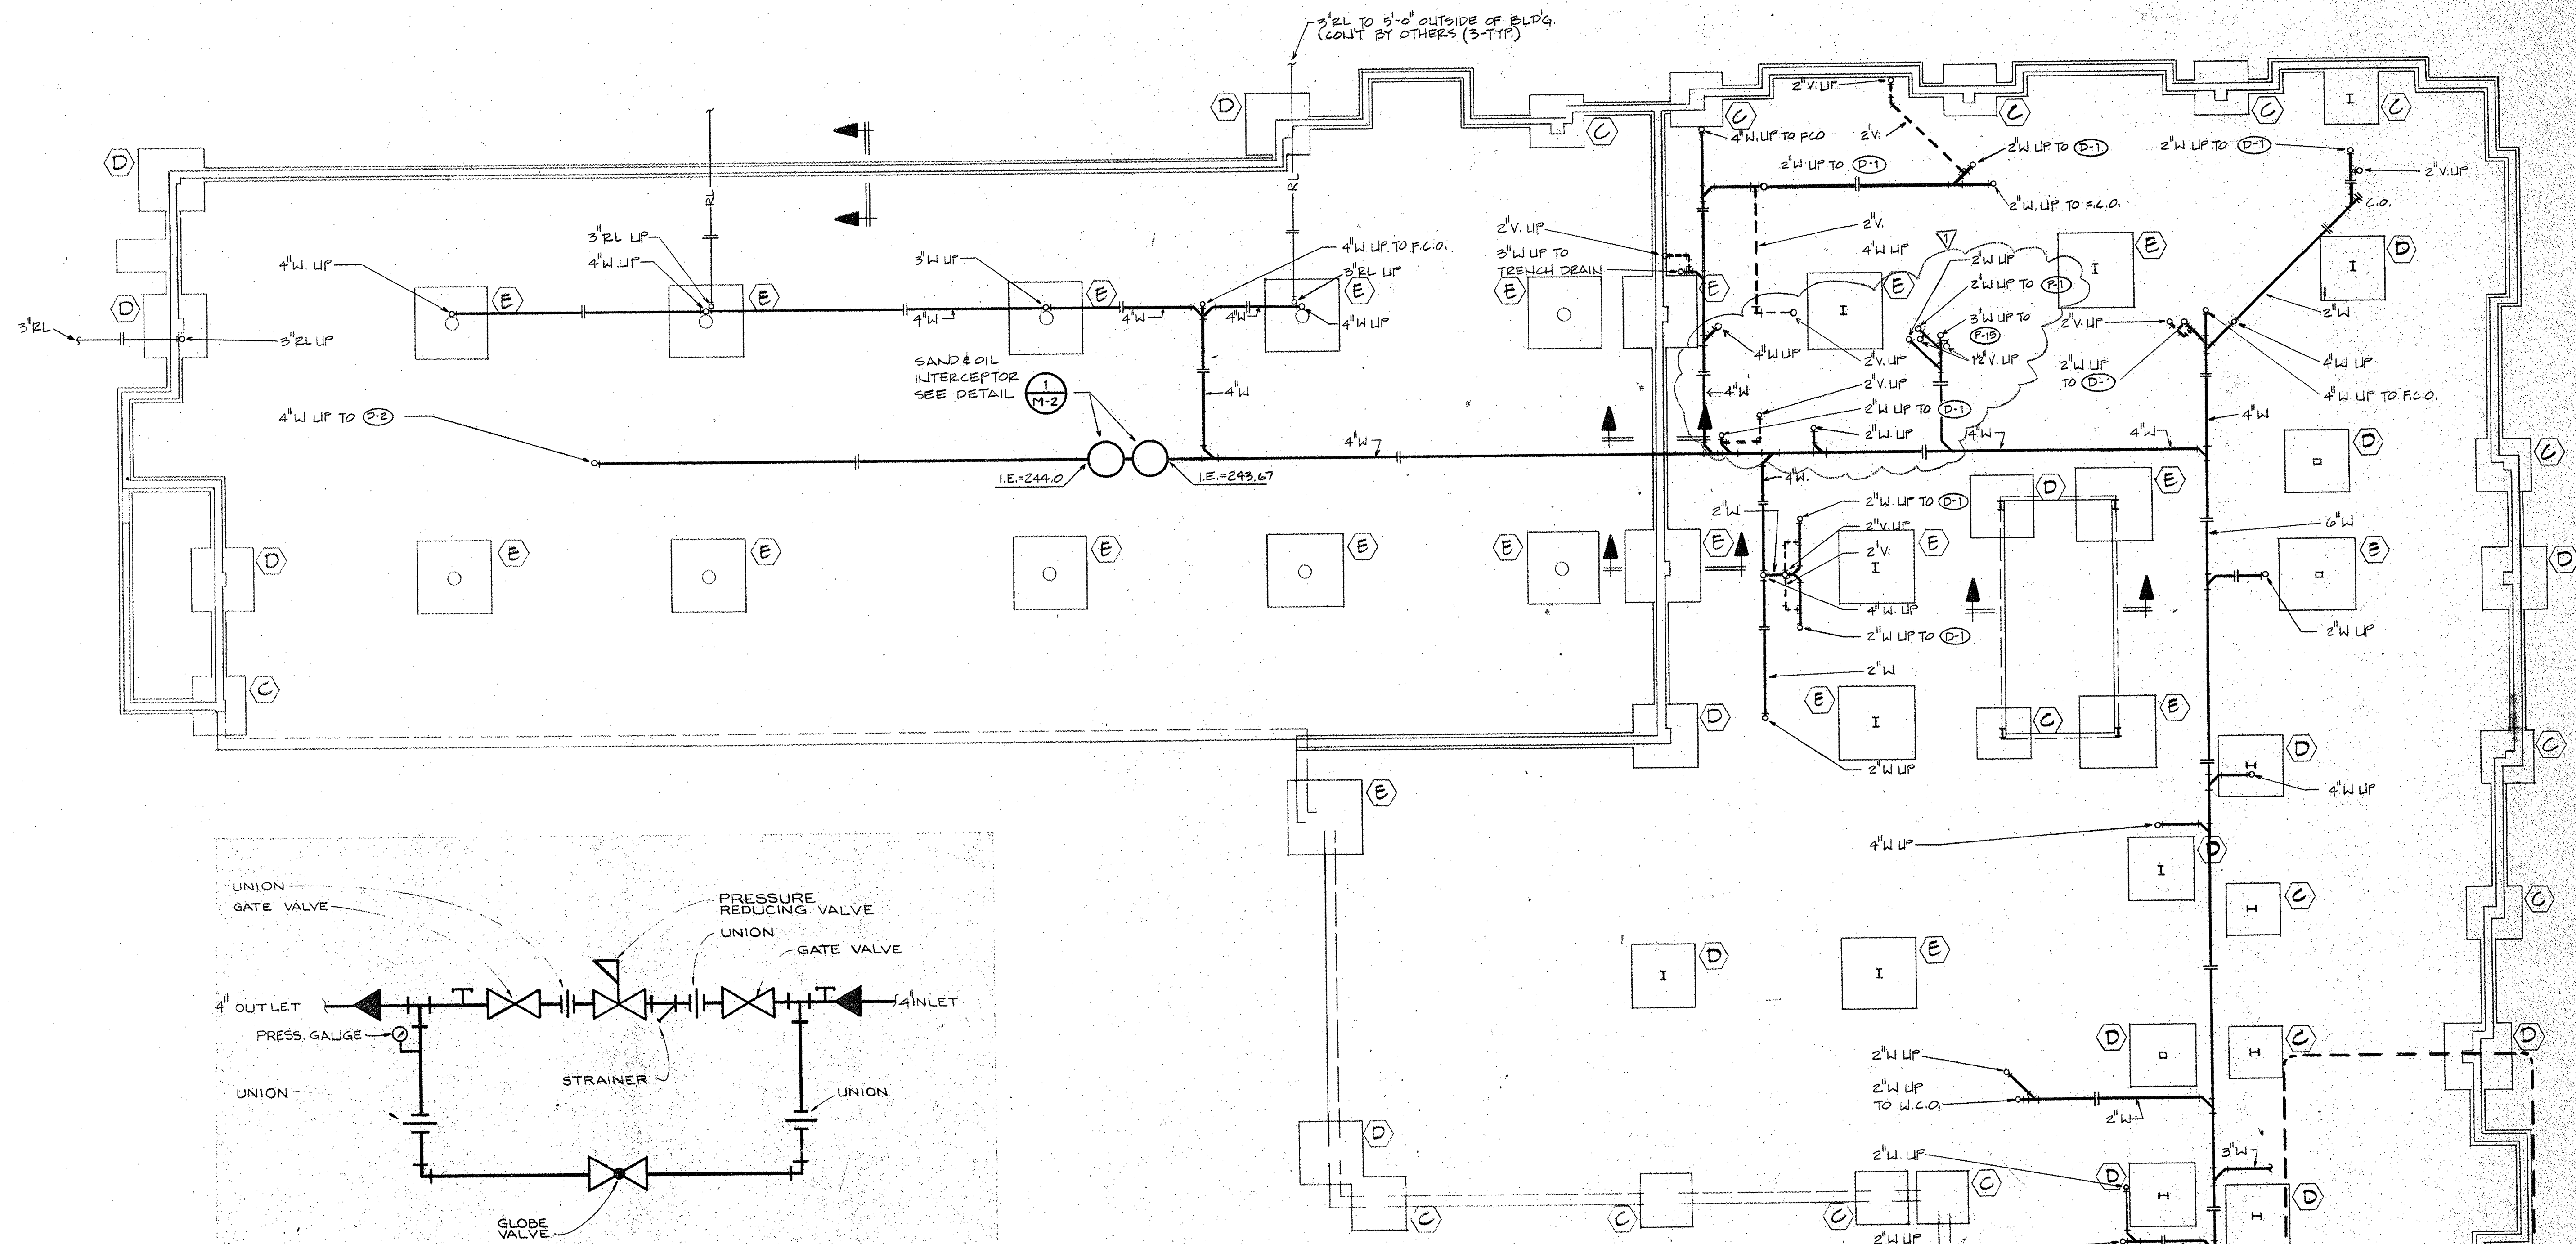

ENLARGED PARTIAL STORAGE RM. PLAN - PLUMBING
SCALE: 1/2" = 1'-0"

Aral Jackson Architects & Designers
1535 11th Avenue Suite 300 Seattle Washington 98122 (206) 233-8800

Revisions

No.	Description	Date
1	REVISED	7-1-84

Approval

Approved By	Date	Drawn By	Date

Project: SEATTLE KIRO NURSING HOME
1601 E. Yesler Way
Seattle, Washington 98122

For: NIKKEI CONCERNS
1700 24th Ave So.
Seattle, Washington 98144-4697

FOUNDATION FRAMING

M-2